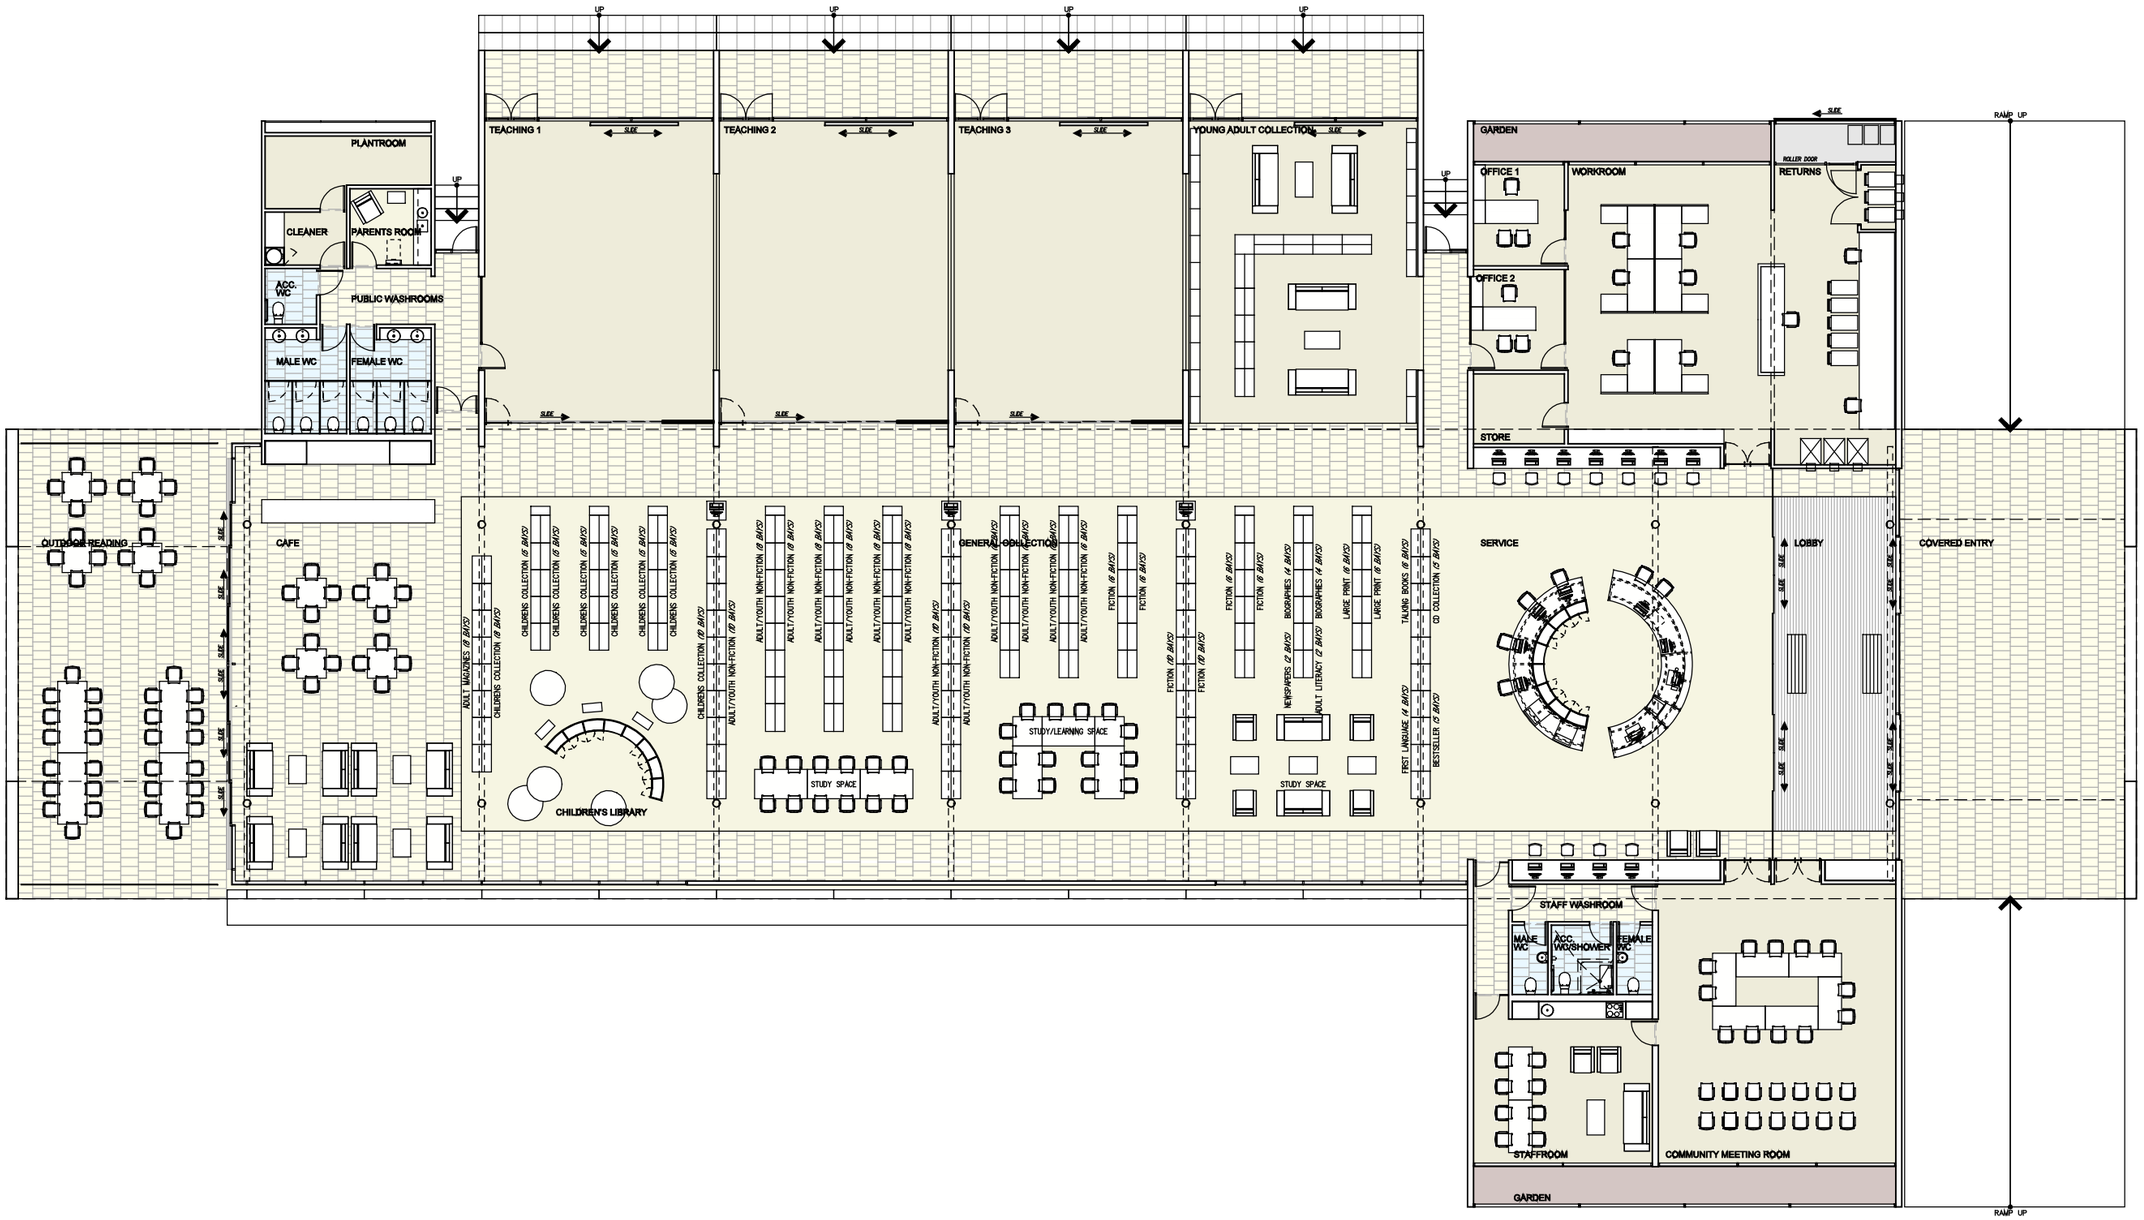

RICCARTON LIBRARY

CONCEPT PLAN

1:100 @ A1

0 1 2 3 4 5 6 7 8

architecture Warren and Mahoney